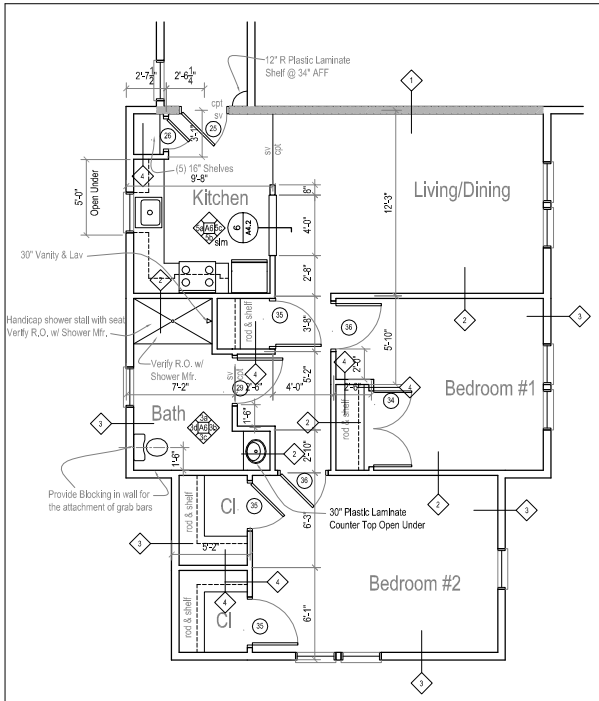

1 Two Bedroom H.C. Unit (119)
1/4" = 1'-0"

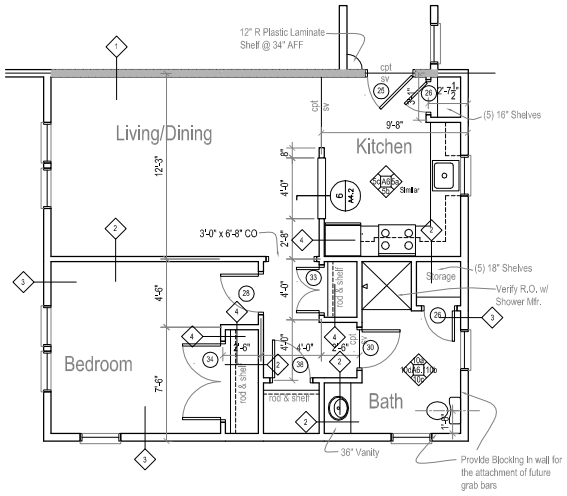

2 1st Floor End Unit (107)
1/4" = 1'-0"

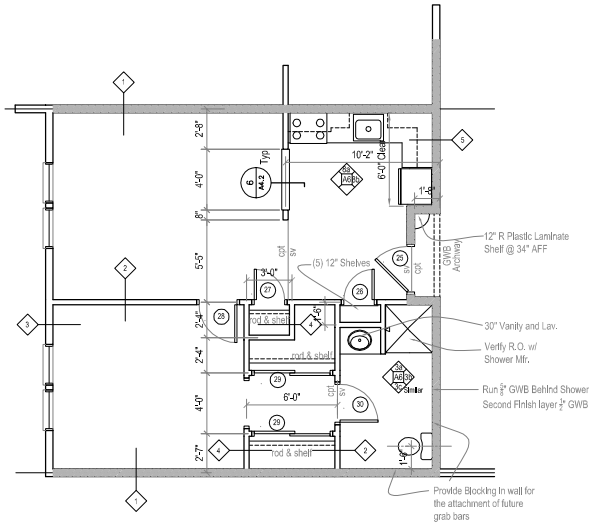

3 Typical Unit
1/4" = 1'-0"

See Sheet A5 For Partition Schedules

All Interior Unit Partitions Are Type 2
Unless Noted Otherwise

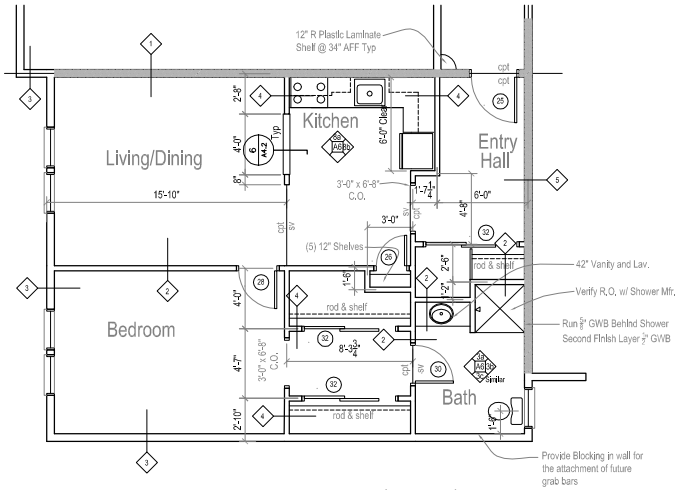

4 2nd Floor Expanded Bedroom Unit (205, 216)
1/4" = 1'-0"

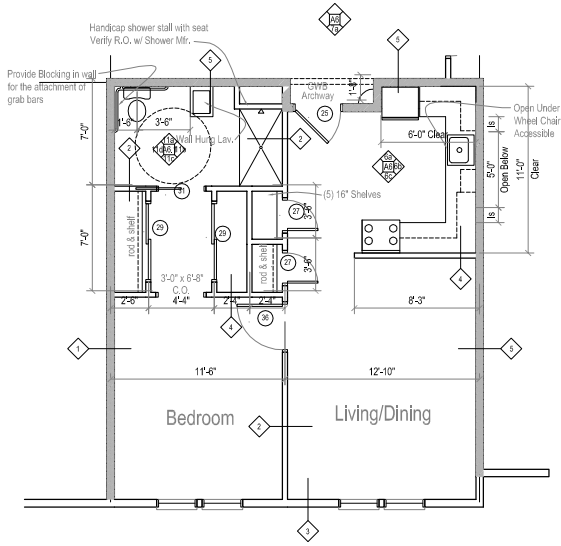

5 Handicaped Unit (218)
1/4" = 1'-0"

= Fire Rated Partitions

Stewart Associates
ARCHITECTS

PO Box 6555
Laconia, NH 03247

Phone: (603) 524-3000
Fax: (603) 527-0700
www.stewarchitects.com

Gilford Village
Knolls II

Potter Hill Road
Gilford, NH

Project No: 2003.198

Drawing Title:
Typical Unit Plans

Scale: 1/4" = 1'-0"
Date: May 1, 2005
Revision Dates:

Drawing Number:
A3